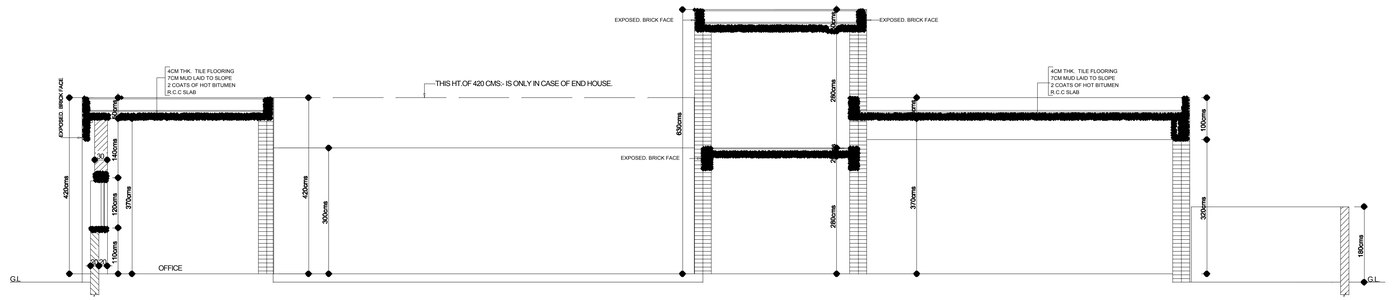

SECTION AT A-B

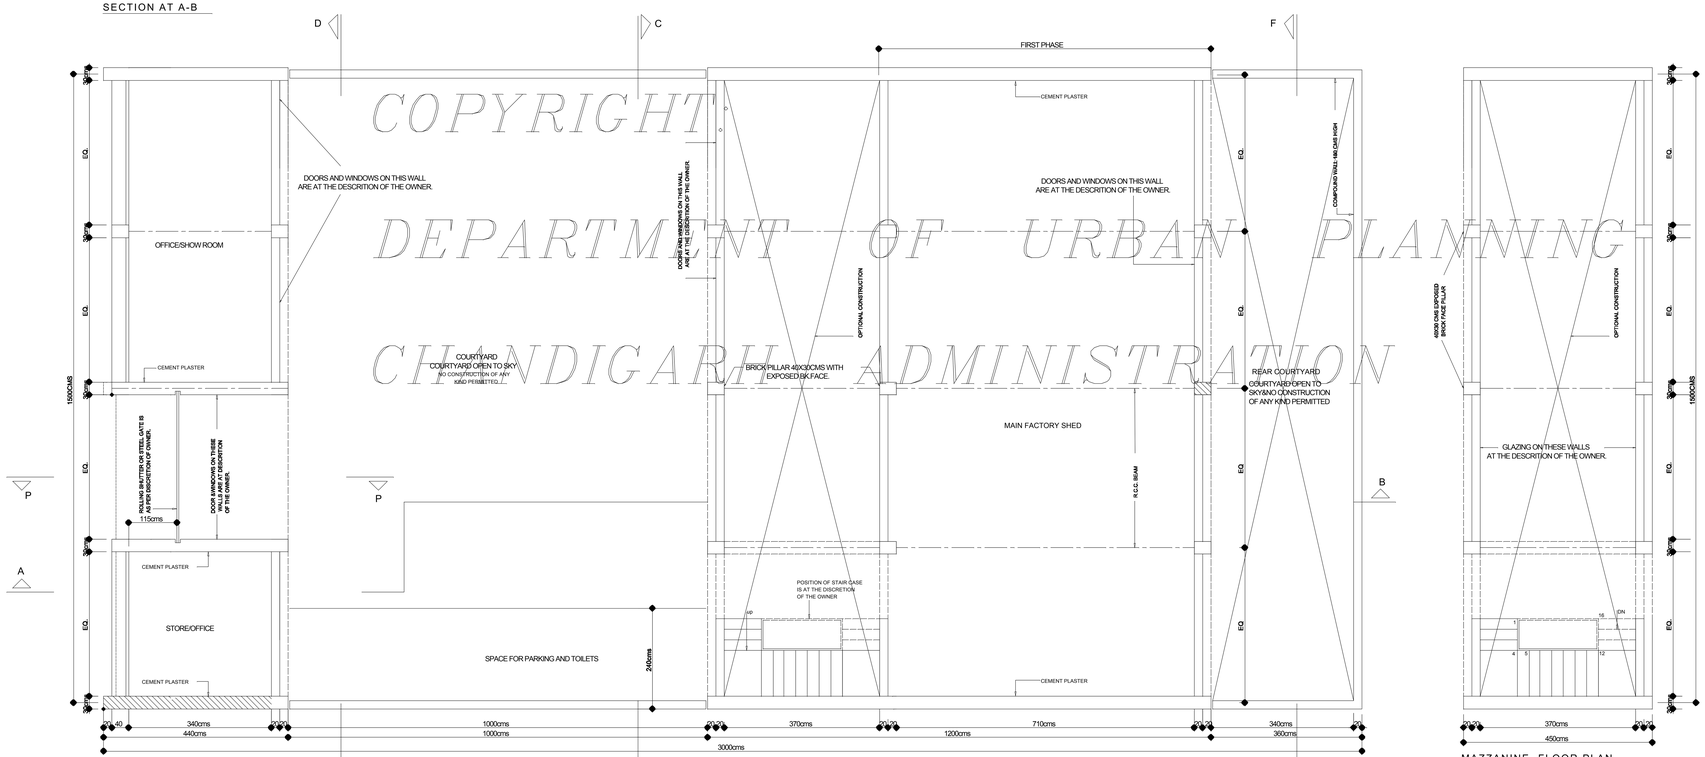

GROUND FLOOR (LEVEL-1)

MAZZANINE FLOOR PLAN (LEVEL -2)

COPYRIGHT
DEPARTMENT OF URBAN PLANNING
CHANDIGARH ADMINISTRATION

DISCLAIMER

THOUGH EVERY CARE HAS BEEN TAKEN TO PROVIDE THE CORRECT VERSION OF THE ARCHITECTURAL CONTROL ON THIS DIGITIZED (PDF) FORMAT, YET IN CASE OF ANY DISCREPANCY, THE MASTER COPY OF THE ARCHITECTURAL CONTROL APPLICABLE ON EACH SUCH SITE, AS AVAILABLE IN THE COMMERCIAL RECORD OF THE OFFICE OF CHIEF ARCHITECT OR HER/HIS INTERPRET- ATION WILL OVERRULE THE DIGITIZED FORMAT.

NOTE:-
THIS DRAWING IS THE COMPUTERISED REPRODUCTION OF ORIGINAL DRG. No.1 JOB No. 1026
M.S.CHAHAL.
SD/-. CHIEF ADMINISTRATOR
CHANDIGARH ADMINISTRATION.
APPROVAL OF THE CHIEF ADMINISTRATOR RECIEVED VIDE HIS MEMO HO. 2492-UTFI (2)-78/7571 DATED. 8.05.78.

DEPARTMENT OF ARCHITECTURE

S.NO.	NOTES
	1.THIS DRG. IS THE PROPERTY OF DEPTT. OF ARCHITECTURE CHANDIGARH FORMERY OF PUNJAB GOVT.AND MUST NOT BE ALTERED COPIED OR USED IN WHOLE OR IN PART WITHOUT THE PRIOR PERMISSION OF THIS DEPTT. IN WRITING. 2. PLINTH LEVEL SHALL BE AS SUPPLIED BY THE CHIEF ARCHITECT & SECY. DEPTT. OF URBAN PLANNING, CHANDIGARH. 3. EXPOSED BRICK FACE SHALL MEAN FAIR FACED BK. WORK WITHOUT ANY PAINT COLOUR WASH OR POINTING. 4. PLASTER SURFACE WHERE-EVER SHOWN ON THE DRAWING SHALL BE WHITE WASHED UNLESS OTHERWISE SPECIFIED. 5. INTERNAL CHANGES MAY BE ALLOWED SUBJECT TO THE PRIOR APPROVAL OF THE CHIEF ADMINISTRATOR. 6. NO DEVIATIONS ON THE FRONT FACADE AS WELL AS ON THE END ELEVATIONS OF THE CORNER PLOT SHALL BE PERMITTED. 7. IN ALL THE INTERNAL FACADES THE STRUCTURAL FRAME WORK AS SHOWN ON THE DRAWINGS IN EXPOSED BK. WORK IS COMPULSORY. THE TREATMENT BETWEEN THE STRUCTURAL WORK WILL BE AT THE DISCRETION OF THE OWNER. 8. THE EXTERNAL DOORS, WINDOW SHUTTERS AND JOINERY WORK IN STEEL OR IN WOOD SHALL BE PAINTED IN GREY COLOUR OF I.S.I. SHADE NO. 693 ONLY. 9. COURTYARD SHALL REMAIN OPEN TO SKY AS SHOWN ON THE DRAWINGS & NO ENCROACHMENT OF ANY KIND PERMITTED. 10. THIS DRAWING IS TO BE READ ALONG WITH DRG. NO. 2 OF JOB OF JOB NO 1026. 11. NO RAIN WATER & SOIL VENTILATION OR ANY OTHER PIPE SHALL BE PERMITTED ON THE EXTERNAL FACE OF THE BUILDING. 12. THE MEANS OF TAKING ELECTRICAL, TELEPHONES OR OTHER CONNECTIONS FROM PUBLIC SUPPLY LINES MUST BE SHOWN ON THE BUILDING PLANS AND SHALL BE SUBJECT TO THE PRIOR APPROVAL OF CHIEF ADMINISTRATOR. LIGHTING SYSTEM OF THE ADVERTISEMENT PANEL SHALL BE ACCORDING TO THE DRAWING. CONTINUED ON DRG.NO.2,JOB NO. 1026

S.NO.	DESCRIPTION	SIGN	DATE
	REVISION		

(SD)(M.N.SHARMA)19.12.77. CHIEF ARCHITECT	(SD)19.12.77. SENIOR ARCHITECT
(SD)19.12.77. ARCHITECT	(SD)18.12.77. ASSTT. ARCHITECT

OFFICE OF THE
CHIEF ARCHITECT & SECY.
U.T CHANDIGARH.

SCALE:- 1:50

DRAWN BY (HARBANS SINGH)	JOB NO. 1026	DRG. NO. 1
CHECKED BY (S. S. VIRDI)		

ARHITECTURAL CONTROL
SHEET FOR PRINTING
PRESSES INDUSTRIAL AREA.
PHASE:1
PLOT SIZE:-15MX30M

PLAN & SECTION

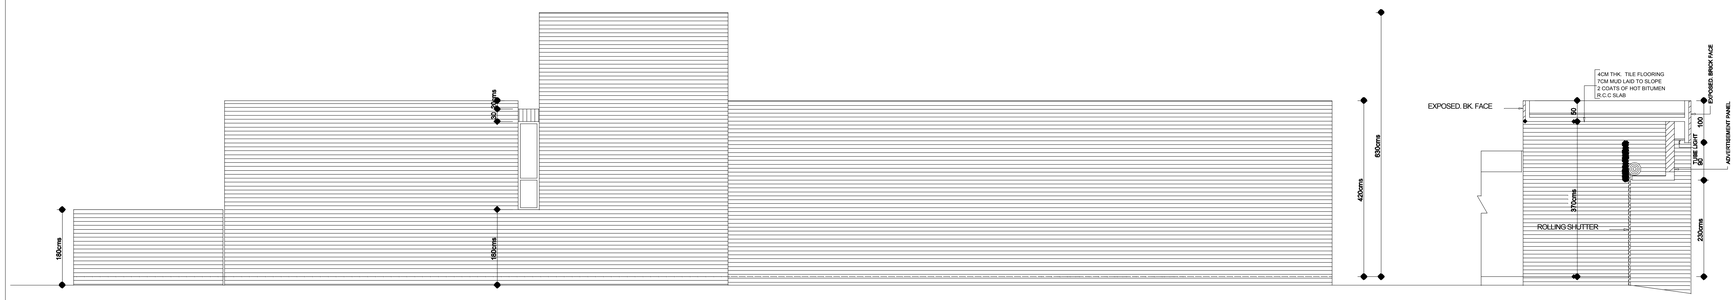

LEFT SIDE ELEVATION

SECTION AT P-P

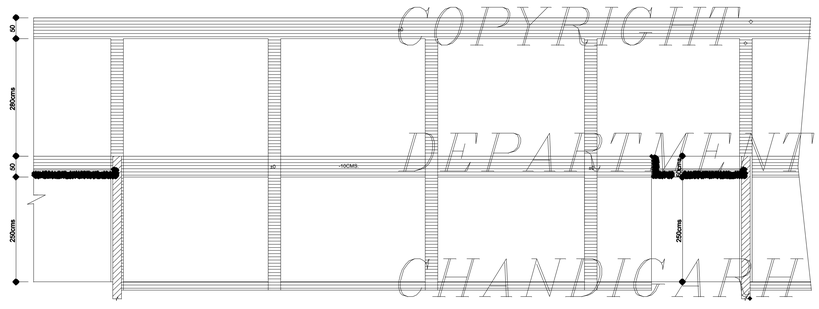

SECTIONAL ELEVATION AT C-C.

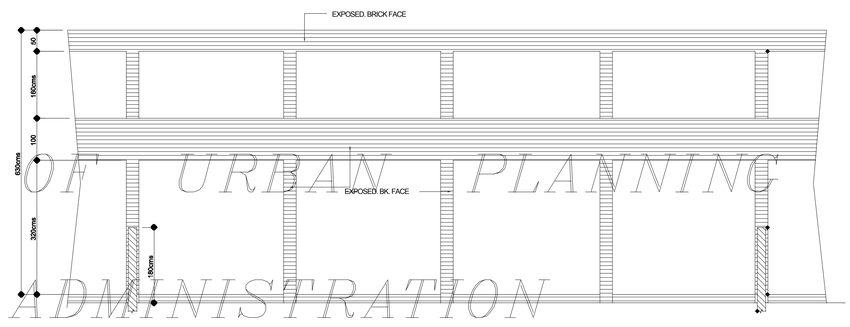

SECTIONAL ELEVATION AT E-F.

COPYRIGHT:
DEPARTMENT OF URBAN PLANNING
CHANDIGARH ADMINISTRATION

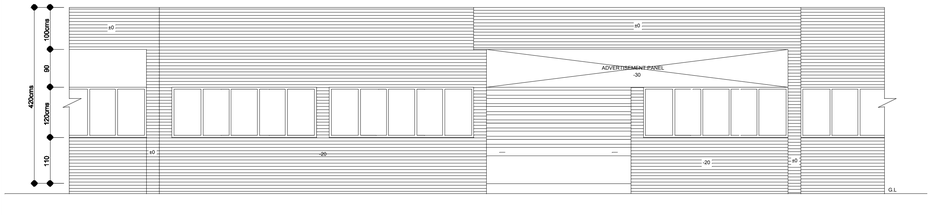

FRONT ELEVATION

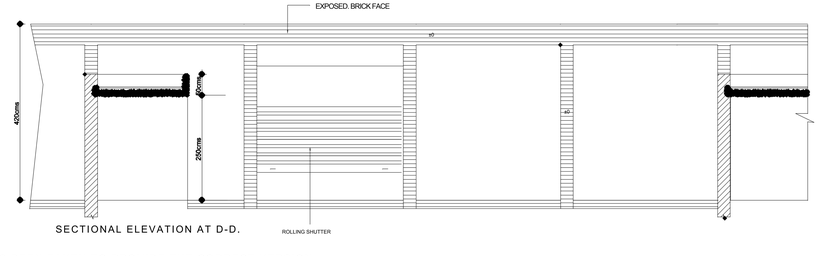

SECTIONAL ELEVATION AT D-D.

DISCLAIMER

THOUGH EVERY CARE HAS BEEN TAKEN TO PROVIDE THE CORRECT VERSION OF THE ARCHITECTURAL CONTROL ON THIS DIGITIZED (PDF) FORMAT, YET IN CASE OF ANY DISCREPANCY, THE MASTER COPY OF THE ARCHITECTURAL CONTROL APPLICABLE ON EACH SUCH SITE, AS AVAILABLE IN THE COMMERCIAL RECORD OF THE OFFICE OF CHIEF ARCHITECT OR HER/HIS INTERPRET- ATION WILL OVERRULE THE DIGITIZED FORMAT.

SD/-. M.S.CHAHAL.
CHIEF ADMINISTRATOR
CHANDIGARH ADMINISTRATION.
APPROVAL OF THE CHIEF ADMINISTRATOR RECIEVED VIDE HIS MEMO HO. 2492-UTFI (2)-7571 DATED. 8.05.78.

DEPARTMENT OF ARCHITECTURE

S.NO.	NOTES
	13. NO WATER STORAGE OR ANY OTHER TANK SHALL PROJECT BEYOND THE HEIGHT OF THE PARAPET OF PARTY WALL.
	14. NO LOFT SHALL BE ALLOWED IN THE MAIN FACTORY SHED AND OFFICE BLOCK.
	15. THIS STANDARD DESIGN IS APPLICABLE TO 15 M X 30 M PRINTING PRESSES INDUSTRAL AREA PHASE NO.-I, PLOT NO. 64 TO 70 SHOWN IN DRG. NO. 77, 426 NO. 5.
	16. THIS DRAWING IS TO BE READ WITH DRAWING NO.1 JOB NO.1026.
	17. ONLY QUALIFIED ARCHITECT SHALL BE ALLOWED TO SUBMIT PLANS,SUPERVISE THE CONSTRUCTION AND ISSUE THE COMPLETION FOR THESE BUILDINGS.
	18. THE CONSTRUCTION OF THE FRONT BLOCK COMPRISING OFFICE ENTERANCE AND MAIN FACTORTY SHED IS COMPULSORY IN FIRST PHASE AND THE REST OF THE CONSTRUCTION CAN BE DONE IN SECOND PHASE BUT IN CASE OF THE BUILDING PORTON ADJOINING THE MAIN FACTORY SHED (SPACES WITH 280 CMS. CLEAR HEIGHT). THECONSTRUCTION WHENEVER TAKEN UP SHALL BE COMPLETED IN ONE OPERATION.
	19. THE SPACE WITH 280 CMS. CLEAR HEIGHT ON THE LEVEL-I AS WELL AS LEVEL-II SHALL BE USED FOR NON INDUSRIAL& NON- RESIDENTIAL PURPOSES VIZ. STORE, OFFICES , BOOK BINDING ETC.
	20. ONLY REINFORCED CEMENT CONC. ROOFING IS PERMITTED.
	21. NO ADVERTISEMENT SHALL BE ALLOWED IN SPACES OTHER THAN THOSE INDICATED IN THIS DRAWING.

S.NO.	DESCRIPTION	SIGN	DATE
	REVISION		

(SD)(M.N.SHARMA)19.12.17. CHIEF ARCHITECT	(SD)19.12.17. SENIOR ARCHITECT
(SD)19.12.77. ARCHITECT	(SD)18.12.77. ASSTT. ARCHITECT

OFFICE OF THE
CHIEF ARCHITECT
U.T CHANDIGARH.

SCALE:- 1:50

DRAWN BY (HARBANS SINGH)	JOB NO. 1026	DRG. NO. 2
CHECKED BY (S. S. VIRDI)		

ARHITECTURAL CONTROL SHEET FOR PRINTING PRESSES INDUSTRIAL AREA.
PHASE:1
PLOT SIZE:-15MX30M

ELEVATIONS