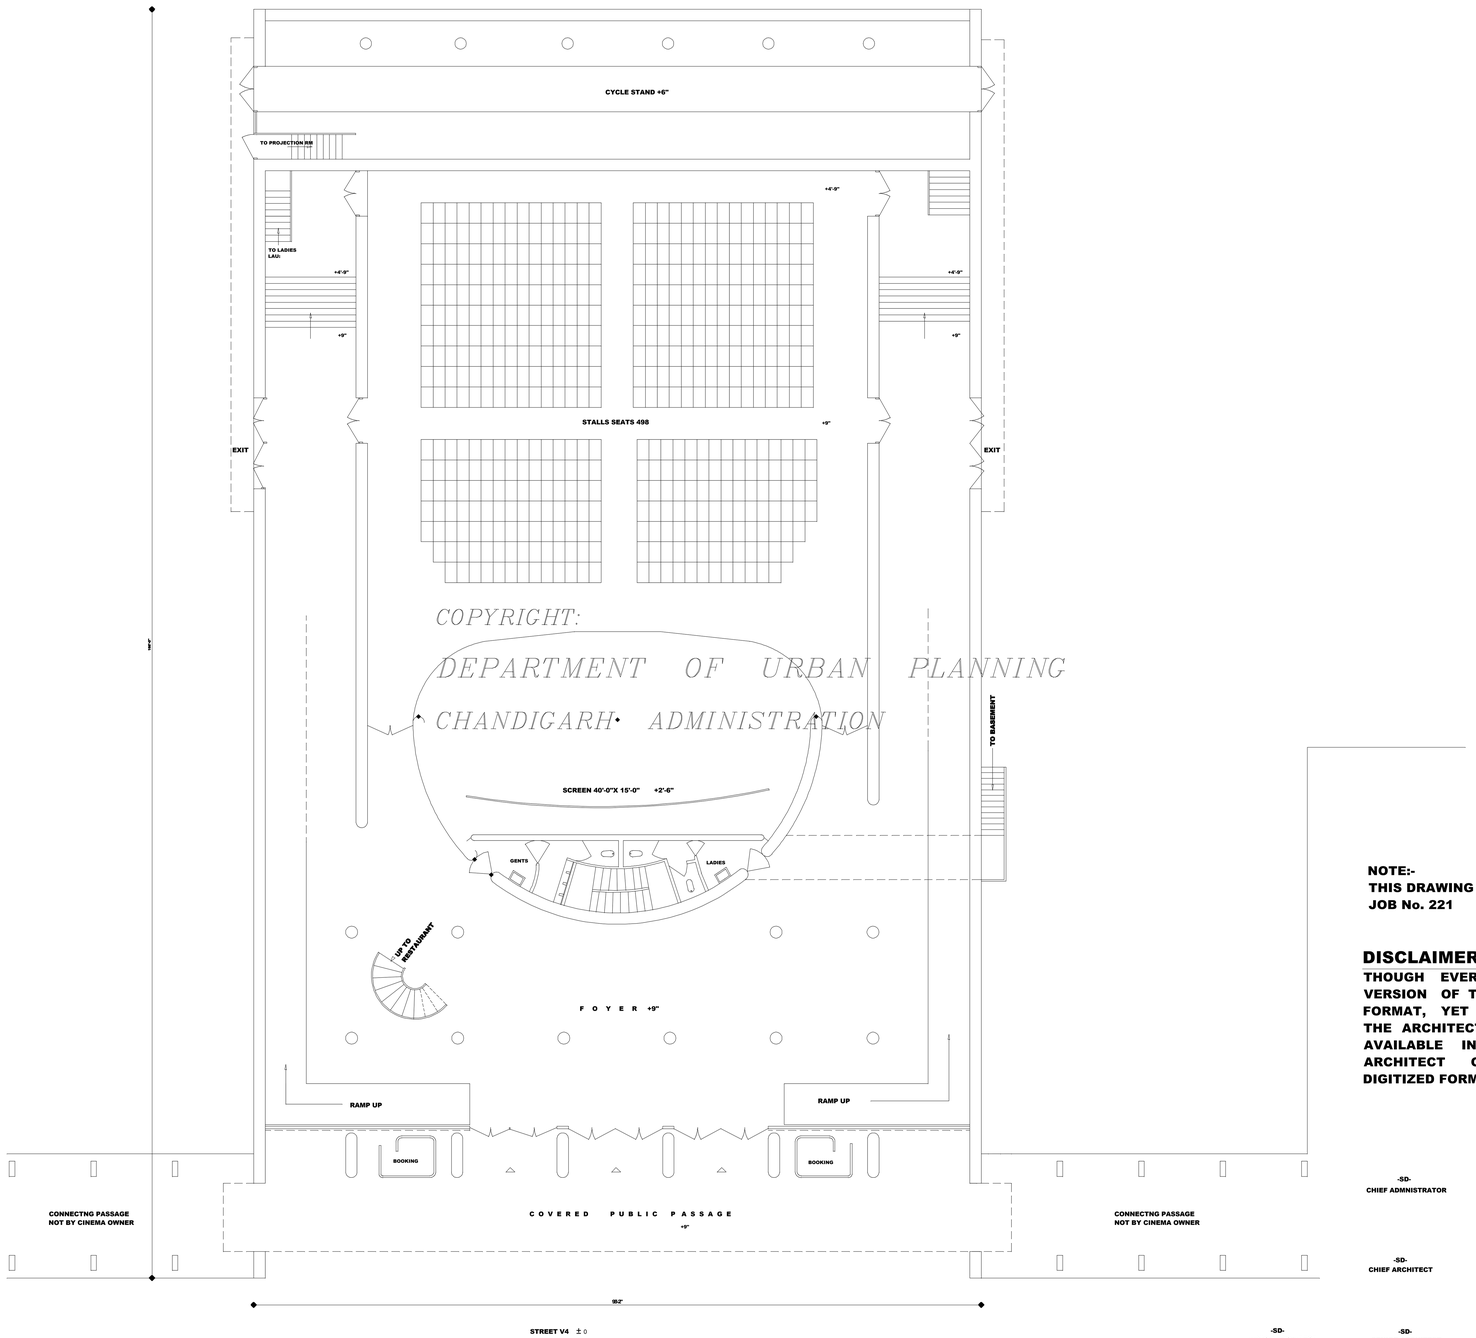

COPYRIGHT:
DEPARTMENT OF URBAN PLANNING
CHANDIGARH ADMINISTRATION

PLAN

SCHEMATIC DESIGN FOR CINEMA ON SITE NO. 16 , STREET V4
SECTOR 17 E CHANDIGARH

SCALE EIGHT FEET TO AN INCH JOB 221 DRG. NO. 1 DATED 31.10.58

NOTE:-
THIS DRAWING HAS BEEN COMPUTERISED ON 30.4.18 FROM DRG. No. 1
JOB No. 221

DISCLAIMER

THOUGH EVERY CARE HAS BEEN TAKEN TO PROVIDE THE CORRECT VERSION OF THE ARCHITECTURAL CONTROL ON THIS DIGITIZED (PDF) FORMAT, YET IN CASE OF ANY DISCREPANCY, THE MASTER COPY OF THE ARCHITECTURAL CONTROL APPLICABLE ON EACH SUCH SITE, AS AVAILABLE IN THE COMMERCIAL RECORD OF THE OFFICE OF CHIEF ARCHITECT OR HER/HIS INTERPRETATION WILL OVERRULE THE DIGITIZED FORMAT.

-SD-
CHIEF ADMNISTRATOR

-SD-
CHIEF ARCHITECT

-SD-
JUNIOR ARCHITECT

-SD-
SENIOR ARCHITECT

36"X26"

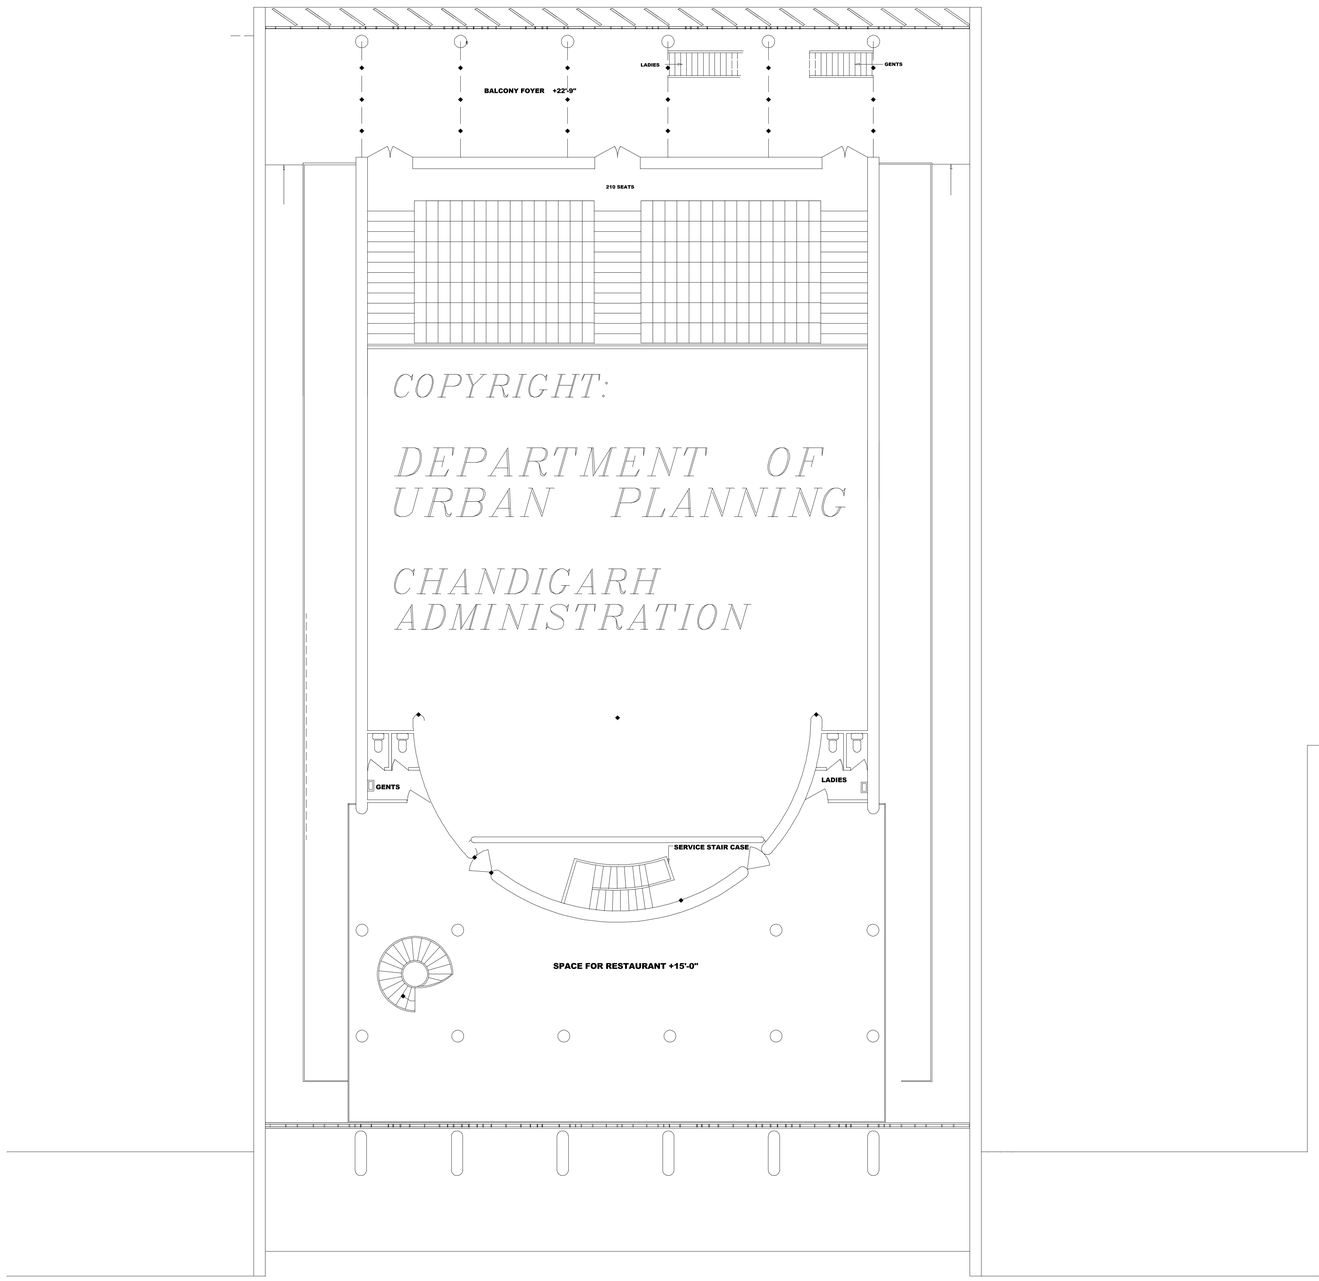

NOTE:-
THIS DRAWING HAS BEEN COMPUTERISED ON 30.4.18 FROM DRG. No. 2
JOB No. 221

DISCLAIMER

THOUGH EVERY CARE HAS BEEN TAKEN TO PROVIDE THE CORRECT VERSION OF THE ARCHITECTURAL CONTROL ON THIS DIGITIZED (PDF) FORMAT, YET IN CASE OF ANY DISCREPANCY, THE MASTER COPY OF THE ARCHITECTURAL CONTROL APPLICABLE ON EACH SUCH SITE, AS AVAILABLE IN THE COMMERCIAL RECORD OF THE OFFICE OF CHIEF ARCHITECT OR HER/HIS INTERPRETATION WILL OVERRULE THE DIGITIZED FORMAT.

-SD-
21.9.70
CHIEF ADMNISTRATOR

-SD-
21.9.70
CHIEF ARCHITECT

-SD-
A.PARKASH
JUNIOR ARCHITECT

-SD-
SENIOR ARCHITECT

PLAN AT BALCONY LEVEL

SCHEMATIC DESIGN FOR CINEMA ON SITE NO. 16 , STREET V4
SECTOR 17 E CHANDIGARH

SCALE EIGHT FEET TO AN INCH JOB 221 DRG. NO. 2 DATED 31.10.58

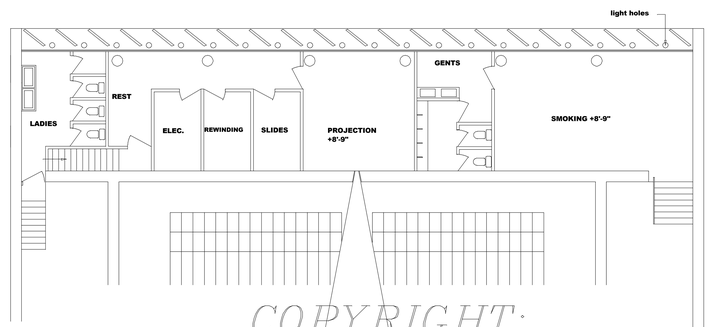

PLAN AT LEVEL 'X'

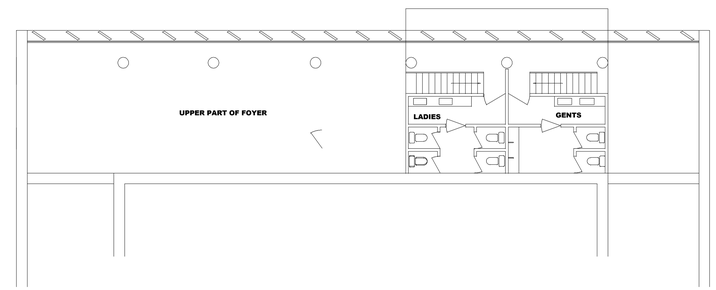

PLAN AT LEVEL ' Y'

COPYRIGHT:
DEPARTMENT OF URBAN PLANNING
CHANDIGARH ADMINISTRATION

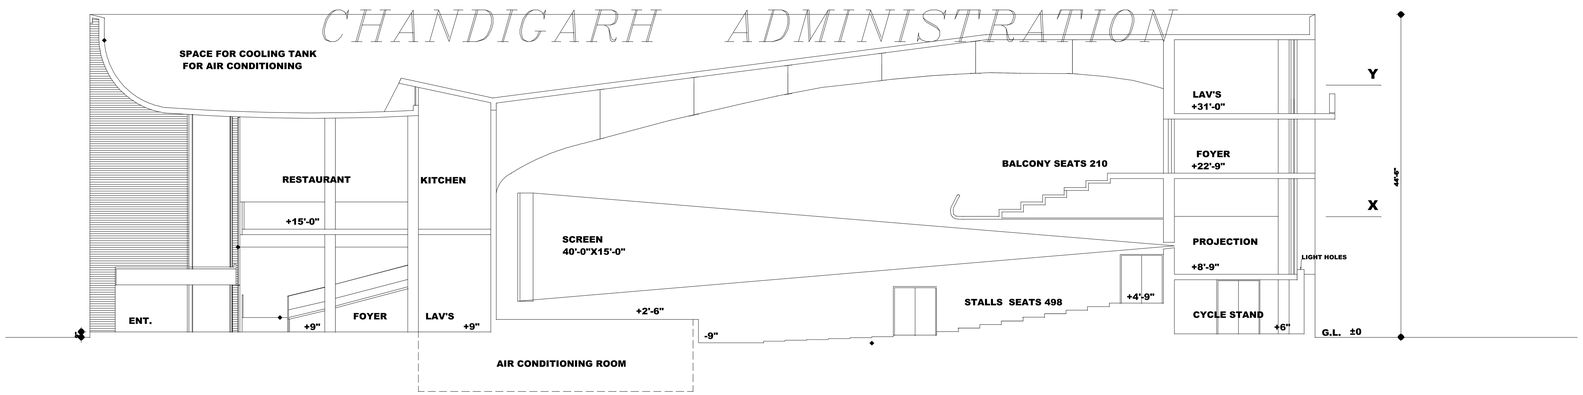

LONGITUDINAL SECTION

SCHEMATIC DESIGN FOR CINEMA ON SITE NO 16, STREET V4
SECTOR 17 E CHANDIGARH
SCALE EIGHT FEET TO AN INCH JOB NO. 221 DRG. NO. 3 DATED 31.10.58

Sd/
M.N. SHARMA
21.9.70
CHIEF ARCHITECT

Sd/-
21.9.70
CHIEF ADMINISTRATOR

Sd/-
A.PARKASH
JUNIOR ARCHITECT

Sd/-
SENIOR. ARCHITECT

NOTE:-
THIS DRAWING HAS BEEN COMPUTERISED ON 7.5.18 FROM DRG. No. 3
JOB No. 221

DISCLAIMER
THOUGH EVERY CARE HAS BEEN TAKEN TO PROVIDE THE CORRECT VERSION OF THE ARCHITECTURAL CONTROL ON THIS DIGITIZED (PDF) FORMAT, YET IN CASE OF ANY DISCREPANCY, THE MASTER COPY OF THE ARCHITECTURAL CONTROL APPLICABLE ON EACH SUCH SITE, AS AVAILABLE IN THE COMMERCIAL RECORD OF THE OFFICE OF CHIEF ARCHITECT OR HER/HIS INTERPRETATION WILL OVERRULE THE DIGITIZED FORMAT.

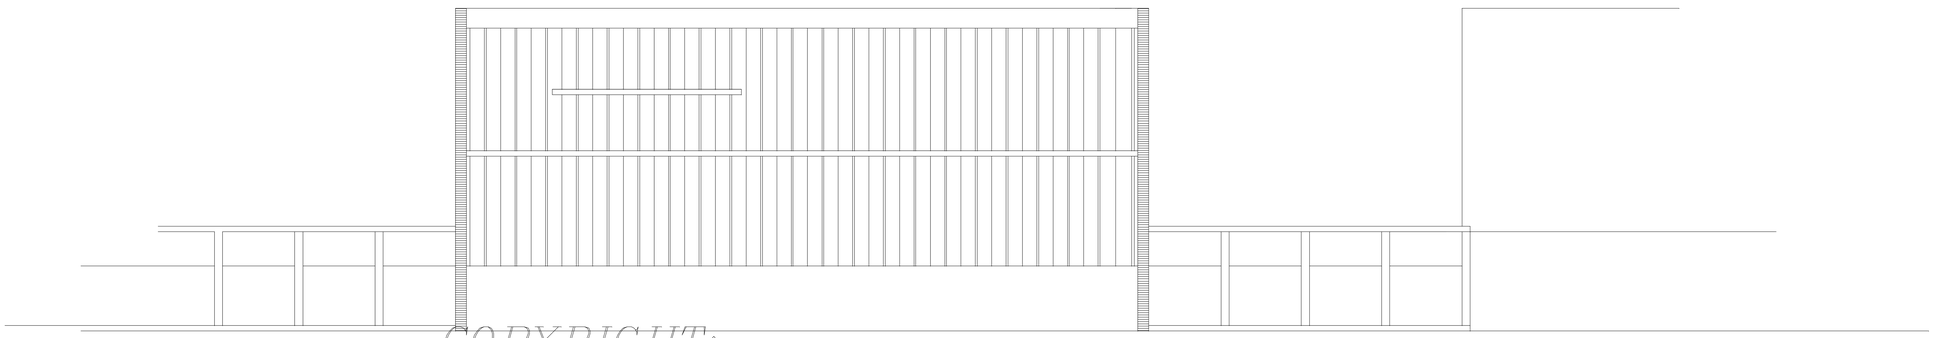

COPYRIGHT:
DEPARTMENT OF URBAN PLANNING
CHANDIGARH ADMINISTRATION

SOUTH WEST ELEVATION

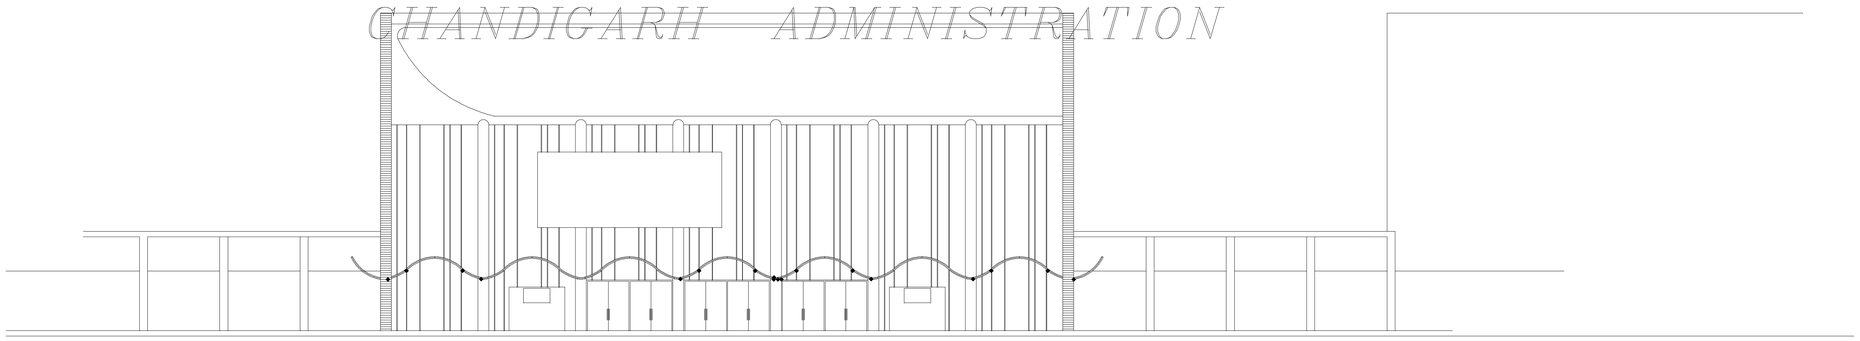

NORTH EAST ELEVATION

SCHEMATIC DESIGN FOR CINEMA ON SITE NO 16, STREET V4
SECTOR 17 E CHANDIGARH

SCALE EIGHT FEET TO AN INCH JOB NO. 221 DRG. NO. 4 DATED 31.10.58

Sd/
M.N. SHARMA
21.9.70
CHIEF ARCHITECT

Sd/-
21.9.70
CHIEF ADMINISTRATOR

Sd/-
A.PARKASH
JUNIOR ARCHITECT

Sd/-
SENIOR. ARCHITECT

NOTE:-
THIS DRAWING HAS BEEN COMPUTERISED ON 24.4.18 FROM DRG.
No. 4 JOB No. 221

DISCLAIMER
THOUGH EVERY CARE HAS BEEN TAKEN TO PROVIDE THE CORRECT VERSION OF THE ARCHITECTURAL CONTROL ON THIS DIGITIZED (PDF) FORMAT, YET IN CASE OF ANY DISCREPANCY, THE MASTER COPY OF THE ARCHITECTURAL CONTROL APPLICABLE ON EACH SUCH SITE, AS AVAILABLE IN THE COMMERCIAL RECORD OF THE OFFICE OF CHIEF ARCHITECT OR HER/HIS INTERPRETATION WILL OVERRULE THE DIGITIZED FORMAT.

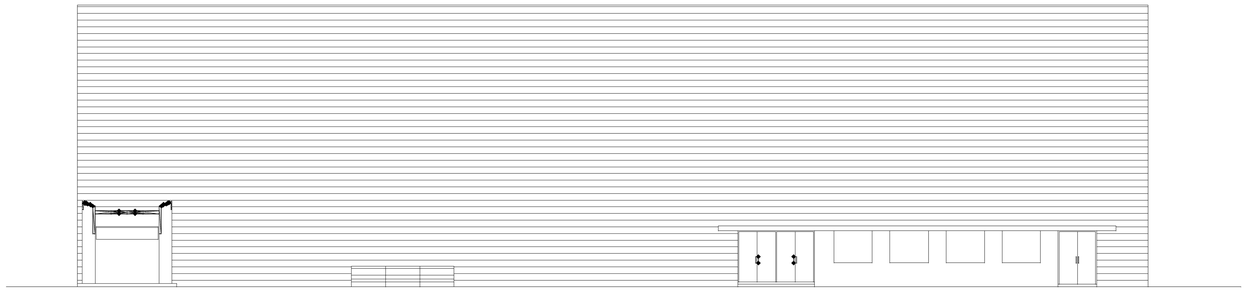

NORTH WEST ELEVATION

COPYRIGHT:

DEPARTMENT OF URBAN PLANNING

CHANDIGARH ADMINISTRATION

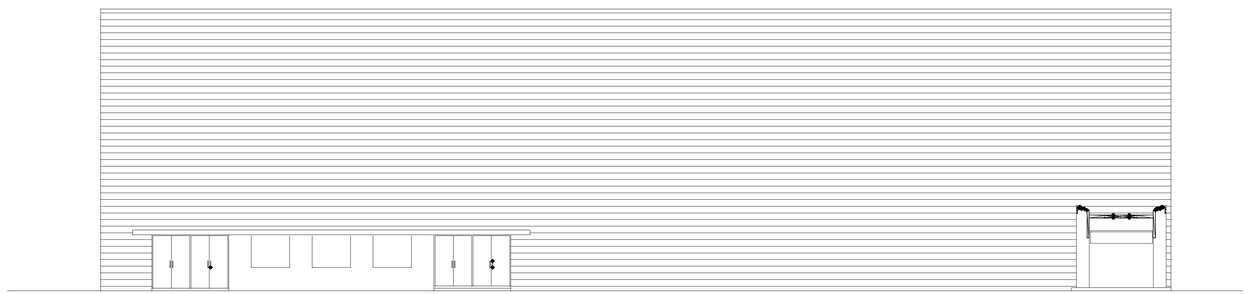

SOUTH EAST ELEVATION

NOTE:-
THIS DRAWING HAS BEEN COMPUTERISED ON 23.4.18 FROM DRG.
No. 5 JOB No. 221

DISCLAIMER

THOUGH EVERY CARE HAS BEEN TAKEN TO PROVIDE THE CORRECT VERSION OF THE ARCHITECTURAL CONTROL ON THIS DIGITIZED (PDF) FORMAT, YET IN CASE OF ANY DISCREPANCY, THE MASTER COPY OF THE ARCHITECTURAL CONTROL APPLICABLE ON EACH SUCH SITE, AS AVAILABLE IN THE COMMERCIAL RECORD OF THE OFFICE OF CHIEF ARCHITECT OR HER/HIS INTERPRETATION WILL OVERRULE THE DIGITIZED FORMAT.

SD/-
21.9.70
CHIEF ADMINISTRATOR

CHIEF ARCHITECT

SD/-
JUNIOR ARCHITECT

SD/-
SENIOR ARCHITECT

SCHEMATIC DESIGN FOR CINEMA ON SITENO.16 STREET V4
SECTOR 17-E CHANDIGARH .

SCALE: EIGHT FEET TO AN INCH JOB NO. 221 DRG. NO. 5 DATED 31.10.58.