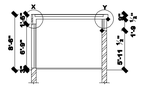

SECTION AT C-C

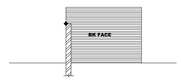

SECTION ELEVATION AT D-D

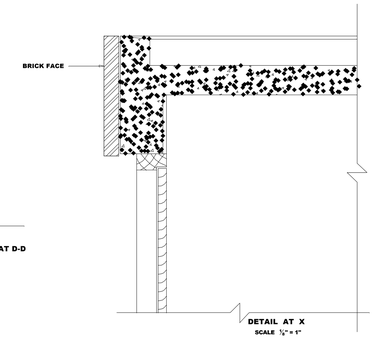

DETAIL AT X
SCALE ½" = 1'

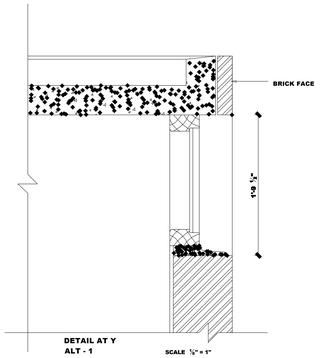

DETAIL AT Y
ALT - 1
SCALE ½" = 1'

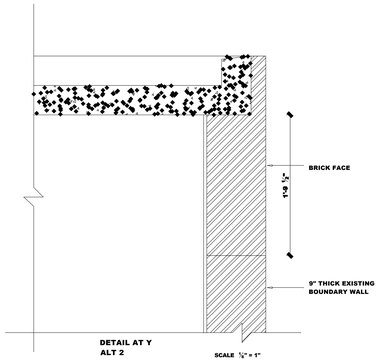

DETAIL AT Y
ALT 2
SCALE ½" = 1'

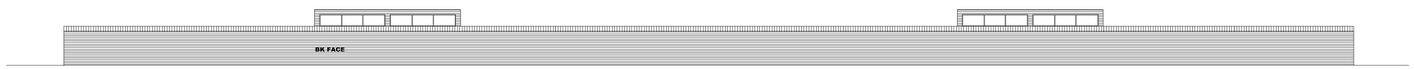

ELEVATION AT 'B-B'

COPYRIGHT:

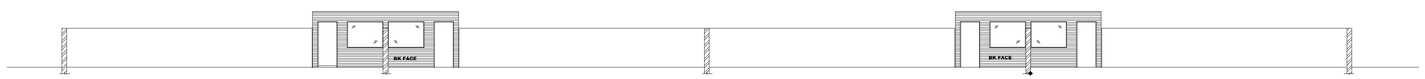

SECTIONAL ELEVATION AT 'A - A'

DEPARTMENT OF URBAN PLANNING

SERVICE LANE / ROAD / OPEN SPACES

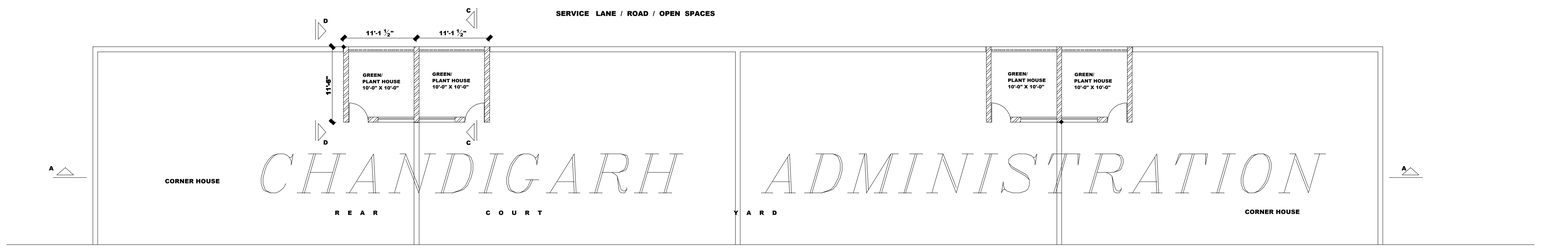

CHANDIGARH ADMINISTRATION

PLAN FOR ONE KANAL HOUSES

DISCLAIMER:-

THOUGH EVERY CARE HAS BEEN TAKEN TO PROVIDE THE CORRECT VERSION OF THE ARCHITECTURAL CONTROL ON THIS DIGITIZED(PDF) FORMAT.YET INCASE OF ANY DISCREPANCY, THE MASTER COPY OF THE ARCHITECTURAL CONTROL APPLICABLE ON EACH SUCH SITE, AS AVAILABLE IN THE COMMERCIAL RECORD OF THE OFFICE OF THE CHIEF ARCHITECT OR HER/HIS INTERPRETATION WILL OVERRULE THE DIGITIZED FORMAT.

APPROVAL RECEIVED FROM
FINANCE SECY CHD.ADMN.
VIDE MEMO NO. 880 - UTF1(3)-99/9083
DATED 9-8-99

CHIEF ADMINISTRATOR
U.T. CHANDIGARH

DEPARTMENT OF

URBAN PLANNING

U.T. CHANDIGARH

S.No.	NOTES
	1. THIS DRG.IS THE PROPERTY OF THE DEPTT.OF URBAN PLANNING, U.T.CHD AND MUST NOT BE ALTERED, COPIED OR USED IN WHOLE OR IN PART WITHOUT THE PERMISSION OF THIS DEPARTMENT IN WRITING.
	2. ONE GREEN / PLANT HOUSE FOR FRAME/ARCHITECTURAL CONTROL ONE KANAL HOUSES IN PHASE-I, CHD. SHALL BE ALLOWED. THE GREEN/PLANT HOUSE MAY BE BUILT ON LEFT SIDE OR RIGHT SIDE ALONG THE REAR BOUNDARY WALL EXCEPT FOR THE CORNER PLOTS WHERE IT SHALL BE BUILT AS PER THE LOCATION SHOWN IN THE DRAWING.
	3. LOCATION AND SIZE OF DOOR OPENING AND WINDOW OPENING WITH IN THE REAR COURTYARD ARE AT THE DISCRETION OF THE OWNER .
	4. NO CHANGE SHALL BE PERMITTED IN THE DESIGN OF THE BOUNDARY WALL IN ANY CASE.
	5. ALL PLOTS MAY OPT TO ADOPT ONE OF THE TWO ALTERNATIVE OF DETAIL 'Y' OR MAY ADOPT BOTH THE SECTIONS IN CONJUNCTION WITH PROVISION OF VENTILATOR ON THE REAR SIDE OF WALL, ABOVE THE REAR BOUNDARY WALL. HOWEVER ALT.1 SHALL NOT BE APPLICABLE TO ANY OF THOSE PLOTS WHERE REAR BOUNDARY WALL ABUTS OPEN SPACES (OTHER THAN SERVICE LANES/ROADS), PUBLIC OR PRIVATE BUILDINGS. NO OTHER WINDOW OR DOOR OPENING SHALL BE PERMITTED ON THE REAR SIDE OF THE GREEN/PLANT HOUSE.

S.No.	DESCRIPTION	SIGN	DATE
	REVISIONS		

Sd/-
(S.K. MISHRA)
2.9.99
CHIEF ARCHITECT

Sd/-
SARABJEET SINGH SANDHU
9.2.99
SENIOR ARCHITECT

Sd/-
(K.S.VIRDI)
8.2.99
ARCHITECT

ASSTT. ARCHITECT

OFFICE OF THE
CHIEF ARCHITECT & SECY
U.T. CHANDIGARH

SCALE- 1/8" = 1'-0"

DATE-

DRAWT BY:
DEALT BY:
NEENA
CHECKED BY

JOB No. 2542

DRG. No. 2

STANDARD DESIGN OF
GREEN / PLANT HOUSE IN
FRAME/ARCH.CONTROL
ONE-KANAL HOUSES IN CHANDIGARH

PLAN , ELEVATION
AND SECTIONS